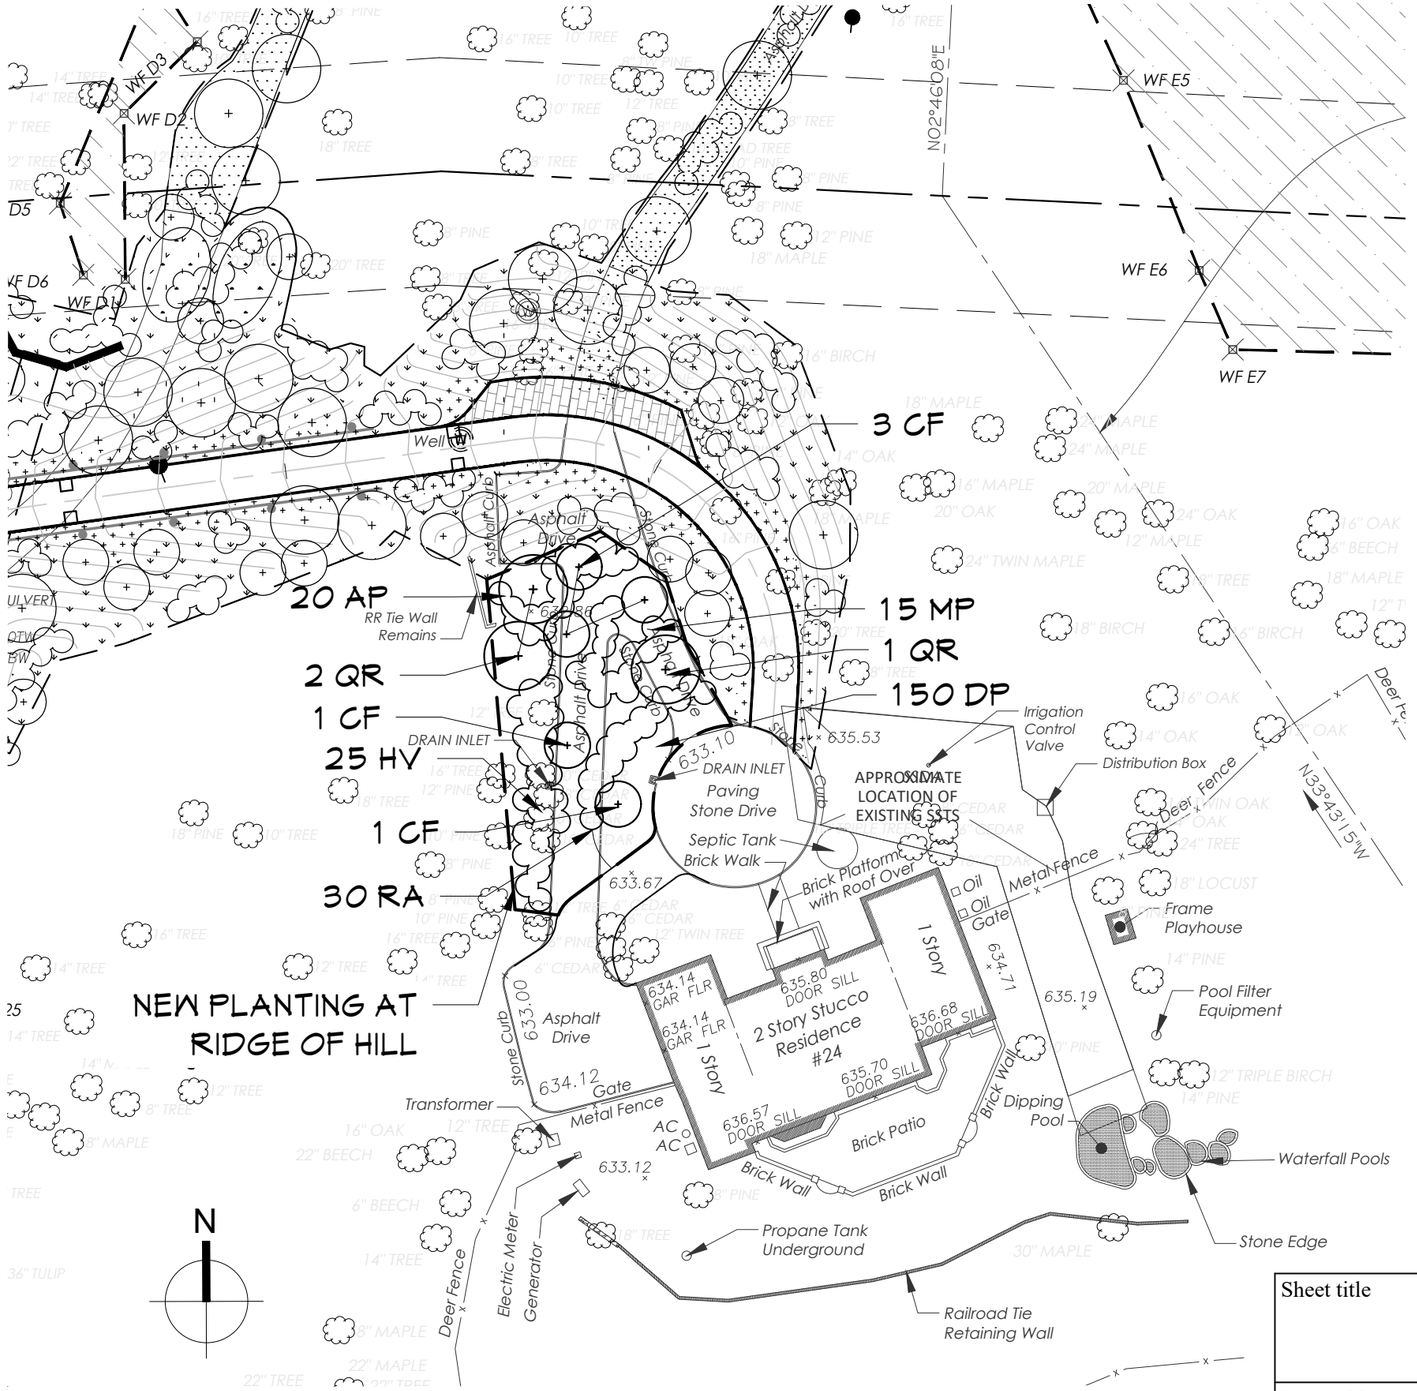

LEGEND

- PROPOSED DECIDUOUS TREE
- PROPOSED SHRUB
- EXISTING TREE (8" TREE)

PLANT LIST

QTY	KEY	BOTANICAL NAME	COMMON NAME	SIZE	REMARKS
TREES					
5	CF	Cornus florida	Flowering Dogwood	8'-10' HT	B&B
3	QR	Quercus rubra	Northern Red Oak	2"-2 1/2" CAL.	B&B
SHRUBS					
20	AP	Aesculus parviflora	Bottlebrush Buckeye	5 Gallon	Container
25	HV	Hamamelis virginiana	Witch Hazel	3 Gallon	Container
30	RA	Rhus aromatica 'Gro-Low'	Fragrant Sumac	3 Gallon	Container
15	MP	Myrica penslyvanica	Bayberry	3 Gallon	Container
FERNS					
150	DP	Dennstaedtia punctilobula	Hayscented Fern	Plugs	8" O.C

Sheet title: Planting Plan

Project Name: Lot Line Realignment
8 Cole Dr. & 24 Davis Rd
North Castle, NY

Scale: 1"=40'

Date: 9/16/21

Drawn By: OV

IQ
Imbiano ·Quigley
Landscape Architects
51 Bedford Road
Katonah, New York 10536
admin@iqlandarch.com

Sheet No.