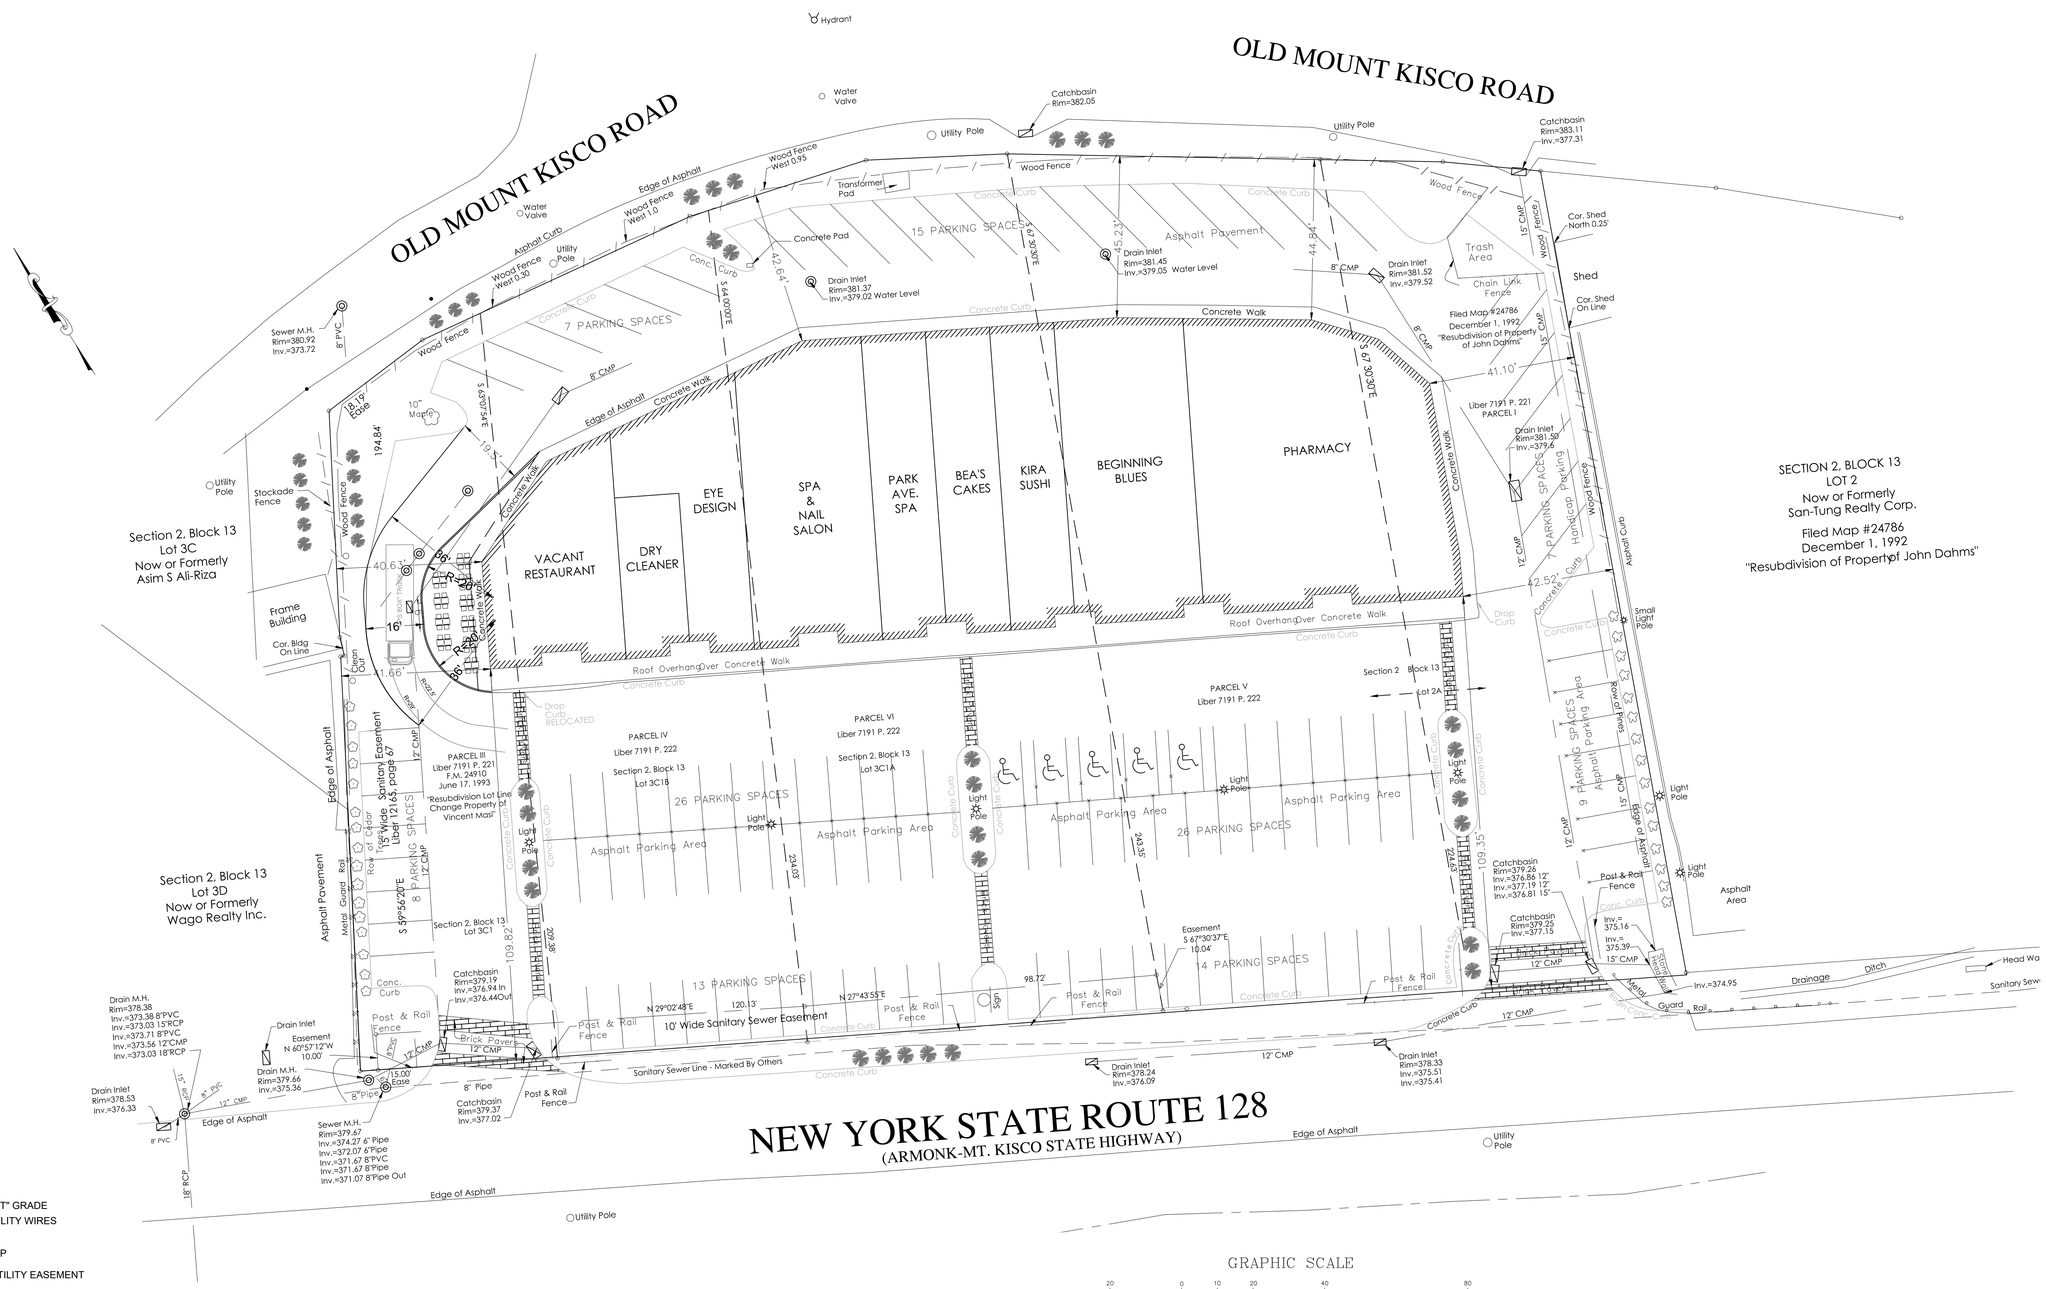

LEGEND

+98.64	EXISTING "SPOT" GRADE
OHW	OVERHEAD UTILITY WIRES
IB	IRON BAR
IBC	IRON BAR & CAP
DUE	DRAINAGE & UTILITY EASEMENT
(MH)	EX. MANHOLE
⊠	EX. CATCH BASIN

COPYRIGHT © 2020 HOLT ENGINEERING & CONSULTING, P.A.
ALL RIGHTS RESERVED, UNAUTHORIZED DUPLICATION IS A VIOLATION OF APPLICABLE LAWS

NATHANIEL J. HOLT, PE
CONSULTING ENGINEERS
592 ROUTE 22
PAWLING, NEW YORK 12564
PHONE: (914) 760-1800 FX: (772) 204-9553

ISLAND GEOMETRY PLAN

OUTDOOR DINING AREA
575 MAIN STREET

SHEET: 1 of 1

5	
4	
3	
2	
1	
Original Date: March 22, 2021	
Project Number: GB-ARM	

NATHANIEL J. HOLT, PE
DATE

C:\Data\HEC- Projects_Cad\VENTORINO\GARSON-Armonk-2021.0322.dwg, 3/22/2021 11:19:05 AM